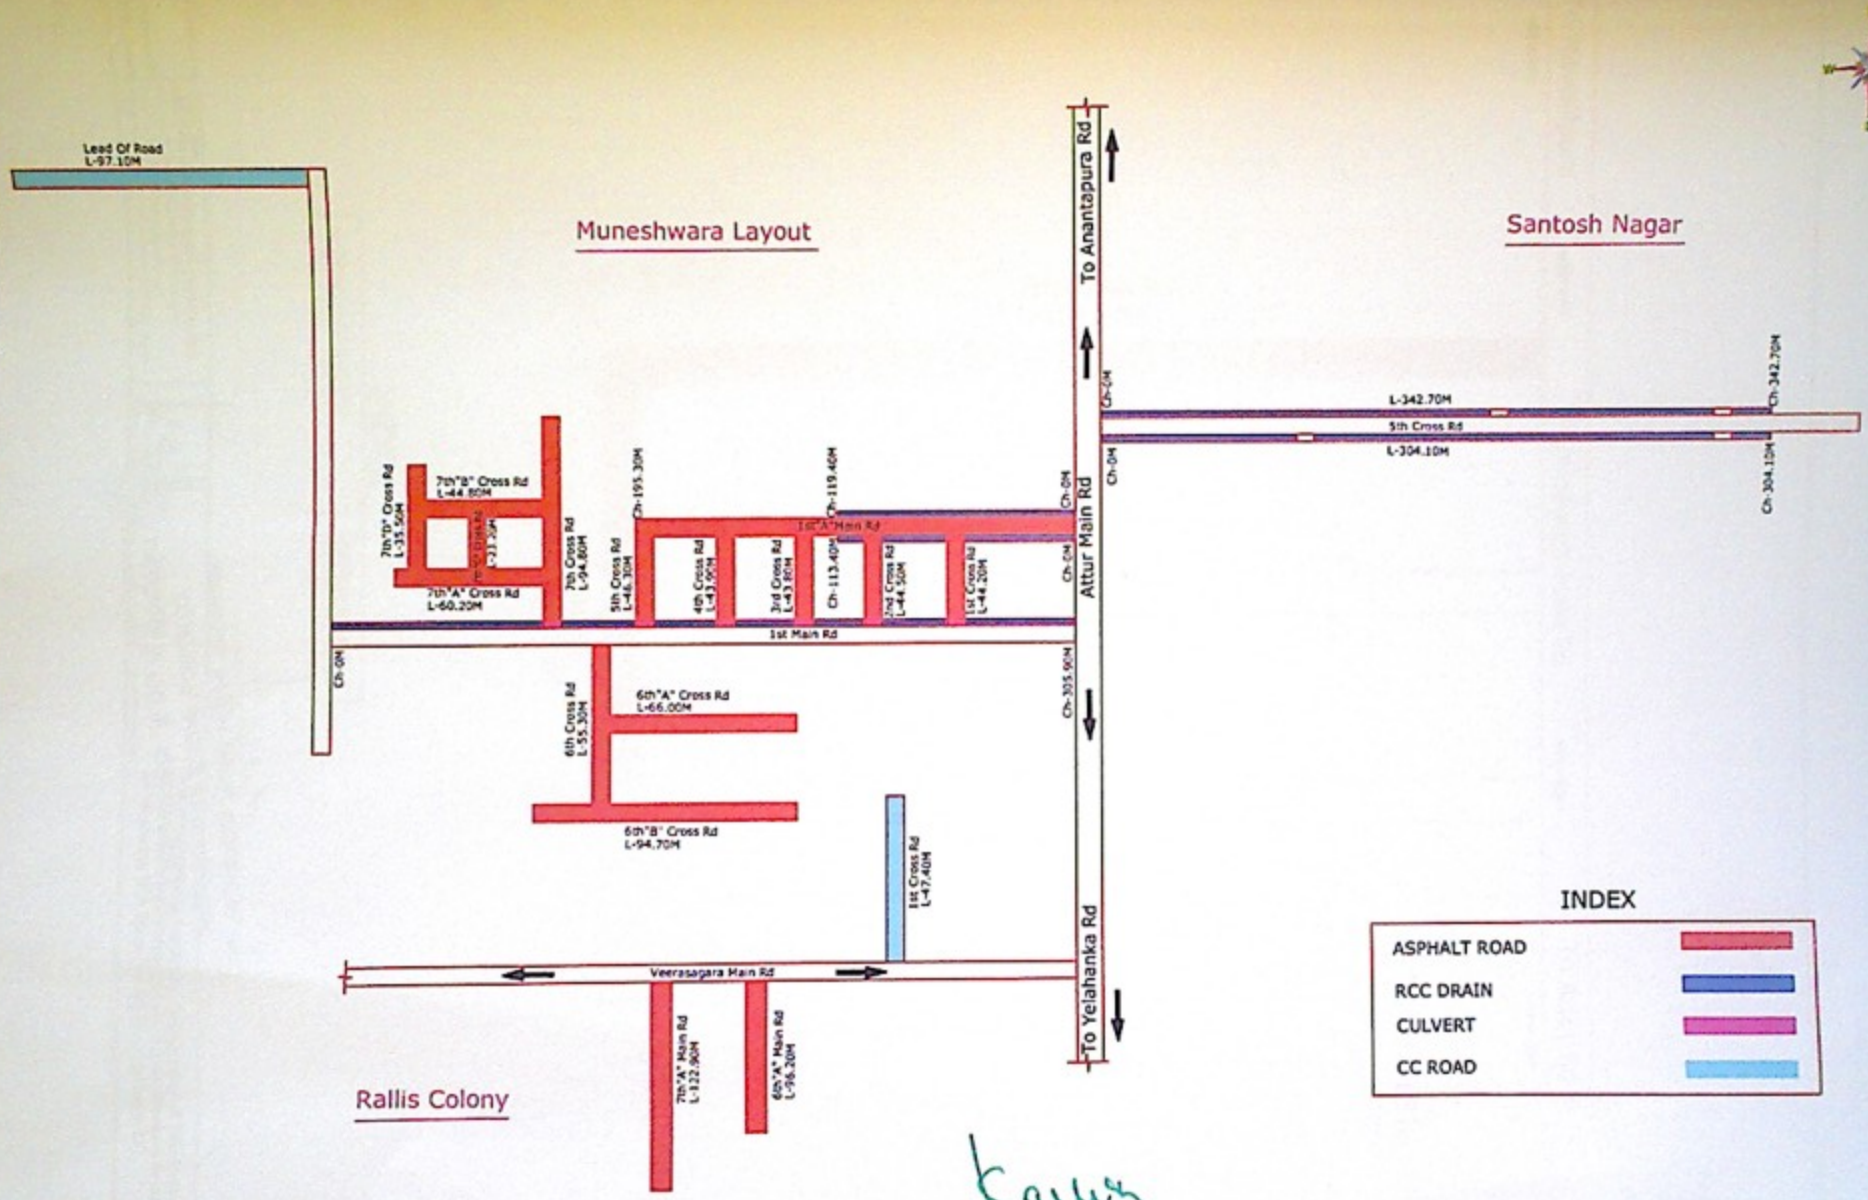

ಸಹಾಯಕ ಕಾರ್ಯಪಾಲಕ ಅಭಿಯಂತರರ
ಯಲಹಂಕ ಉಪನಗರ ಉಪವಿಭಾಗ
ಬಿ.ಬಿ.ಎಂ.ಪಿ. ಬೆಂಗಳೂರು-64

CLIENT: BRUHAT BANGALORE MAHANAGARA PALIKE	CONSULTANT:- NEWZEN CONSULTANTS BANGALORE #13,10,MAIN 2nd CROSS,JNANAJYOTHI NAGAR, JNANA BHARATHI, BANGALORE-560 056 PH-8792620231, E-mail;kumar.vinay631@gmail.com	Assitante Engineer	Assistante Executive Engineer	Executive Engineer	Improvements to Roads and Construction of RCC Drains and Culverts at Muneshwaralayout and Santhoshnagara in Ward No-03 of Yelahanka New Town Sub Division (Package-03)	Scale: N.T.S Date Dwg No: Rev: R0

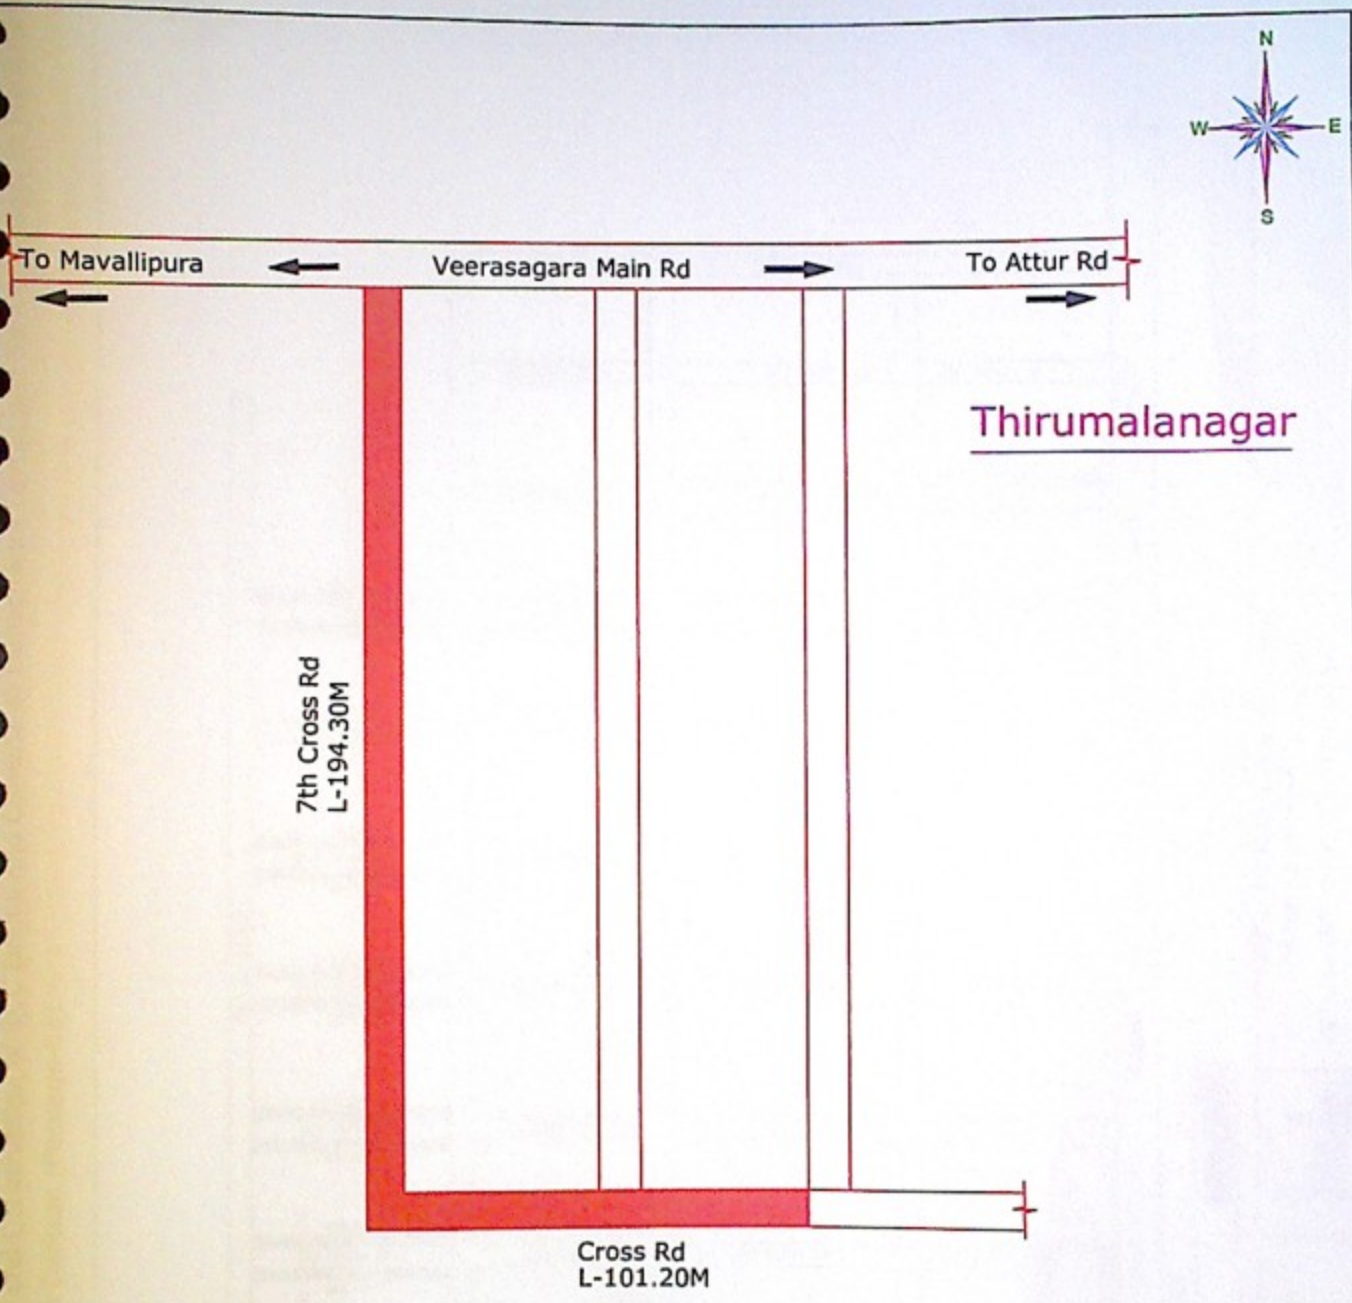

INDEX

ASPHALT ROAD

ಸಹಾಯಕ ಕಾರ್ಯಪಾಲಕ ಅಭಿಯಂತರ ಎ
ಯಲಹಂಕ ಉಪನಗರ ಉಪವಿಭಾಗ,
12/11/2021 ಬಿ.ಬಿ.ಎಂ.ಪಿ. ಬೆಂಗಳೂರು.
Executive Engineer

CONSULTANT:
NEWZEN CONSULTANTS BANGALORE
#13,10,MAIN 2nd CROSS,JNANAJYOTHI NAGAR,
JNANA BHARATHI, BANGALORE-560 056
PH-8792620231, E-mail:kumar.shreyas31@gmail.com

Improvements to Roads and Construction of RCC Drains and ... in Ward No-03 of Yelahanka New Town Sub Division (Package-03)

NAME OF WORK- Improvements to Roads and Construction of RCC Drains and Culverts at Muneshwara Layout and Santhoshnagar in Ward no-03
Yelahanka New Town sub Division (Package-03)

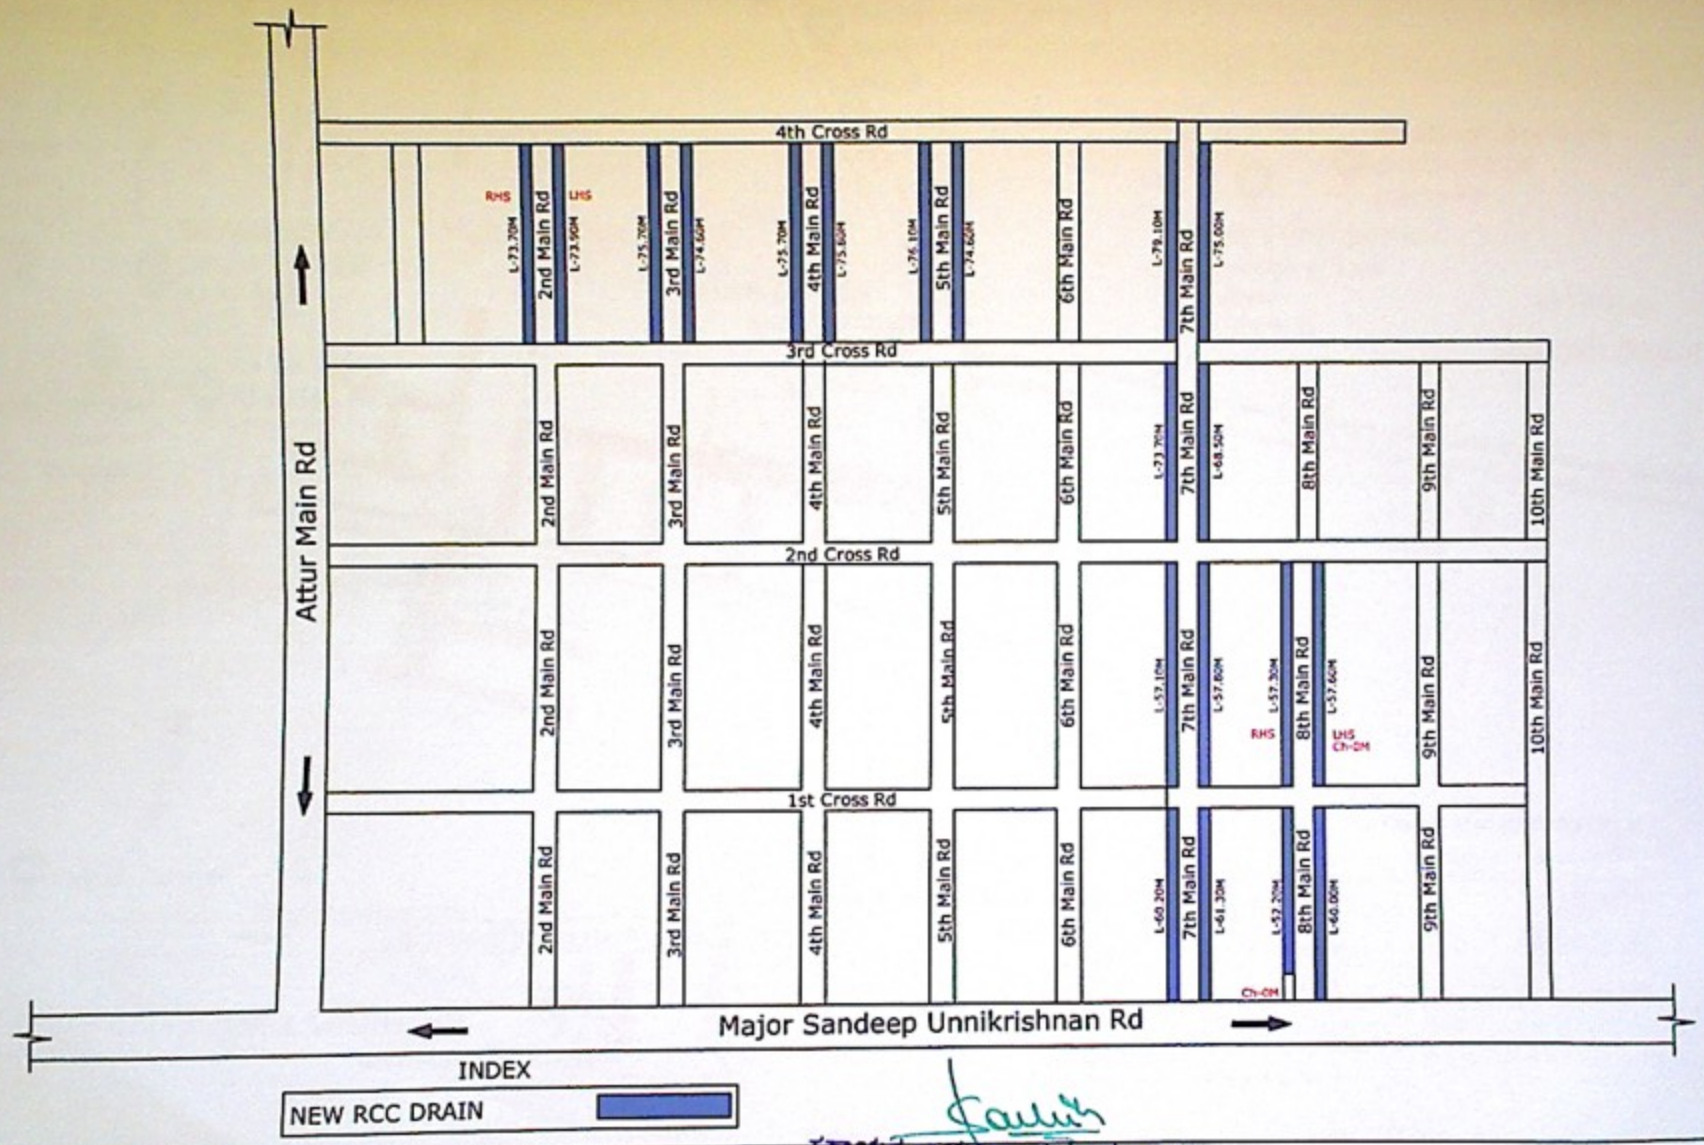

INDEX

NEW RCC DRAIN

CLIENT:
BRUHAT BANGALORE MAHANAGARA PALIKE

CONSULTANT:-
NEWZEN CONSULTANTS BANGALORE
#13,10,MAIN 2nd CROSS,JNANAJYOTHI NAGAR,
JNANA BHARATHI, BANGALORE-560 056
PH-8792620231, E-mail;kumar.vinay631@gmail.com

Assitante Engineer | Assitante Executive Engineer | Executive Engineer

ಸಹಾಯಕ ಕಾರ್ಯಪಾಲಕ ಅಭಿಯಂತರರು
ಯಲಹಂಕ ಉಪನಗರ ಉಪವಿಭಾಗ,
ಬೆಂಗಳೂರು-೫೬

Scale; N.T.S
Date
Dwg no:
Rev: R0

CLIENT: BRUHAT BANGALORE MAHANAGARA PALIKE	CONSULTANT:- NEWZEN CONSULTANTS BANGALORE #13,10,MAIN 2nd CROSS,JNANAJYOTHI NAGAR, JNANA BHARATHI, BANGALORE-560 056 PH-8792620231, E-mail,kumar.vinay631@gmail.com	Assistant Engineer / Assistant Executive Engineer / Executive Engineer	Improvements to Roads and Construction of RCC Drains and Culverts at Muneshwaralayout and Santhoshnagara in Ward No-03 of Yelahanka New Town Sub Division (Package-03)

Map data ©2020 India Terms Send feedback 50 m

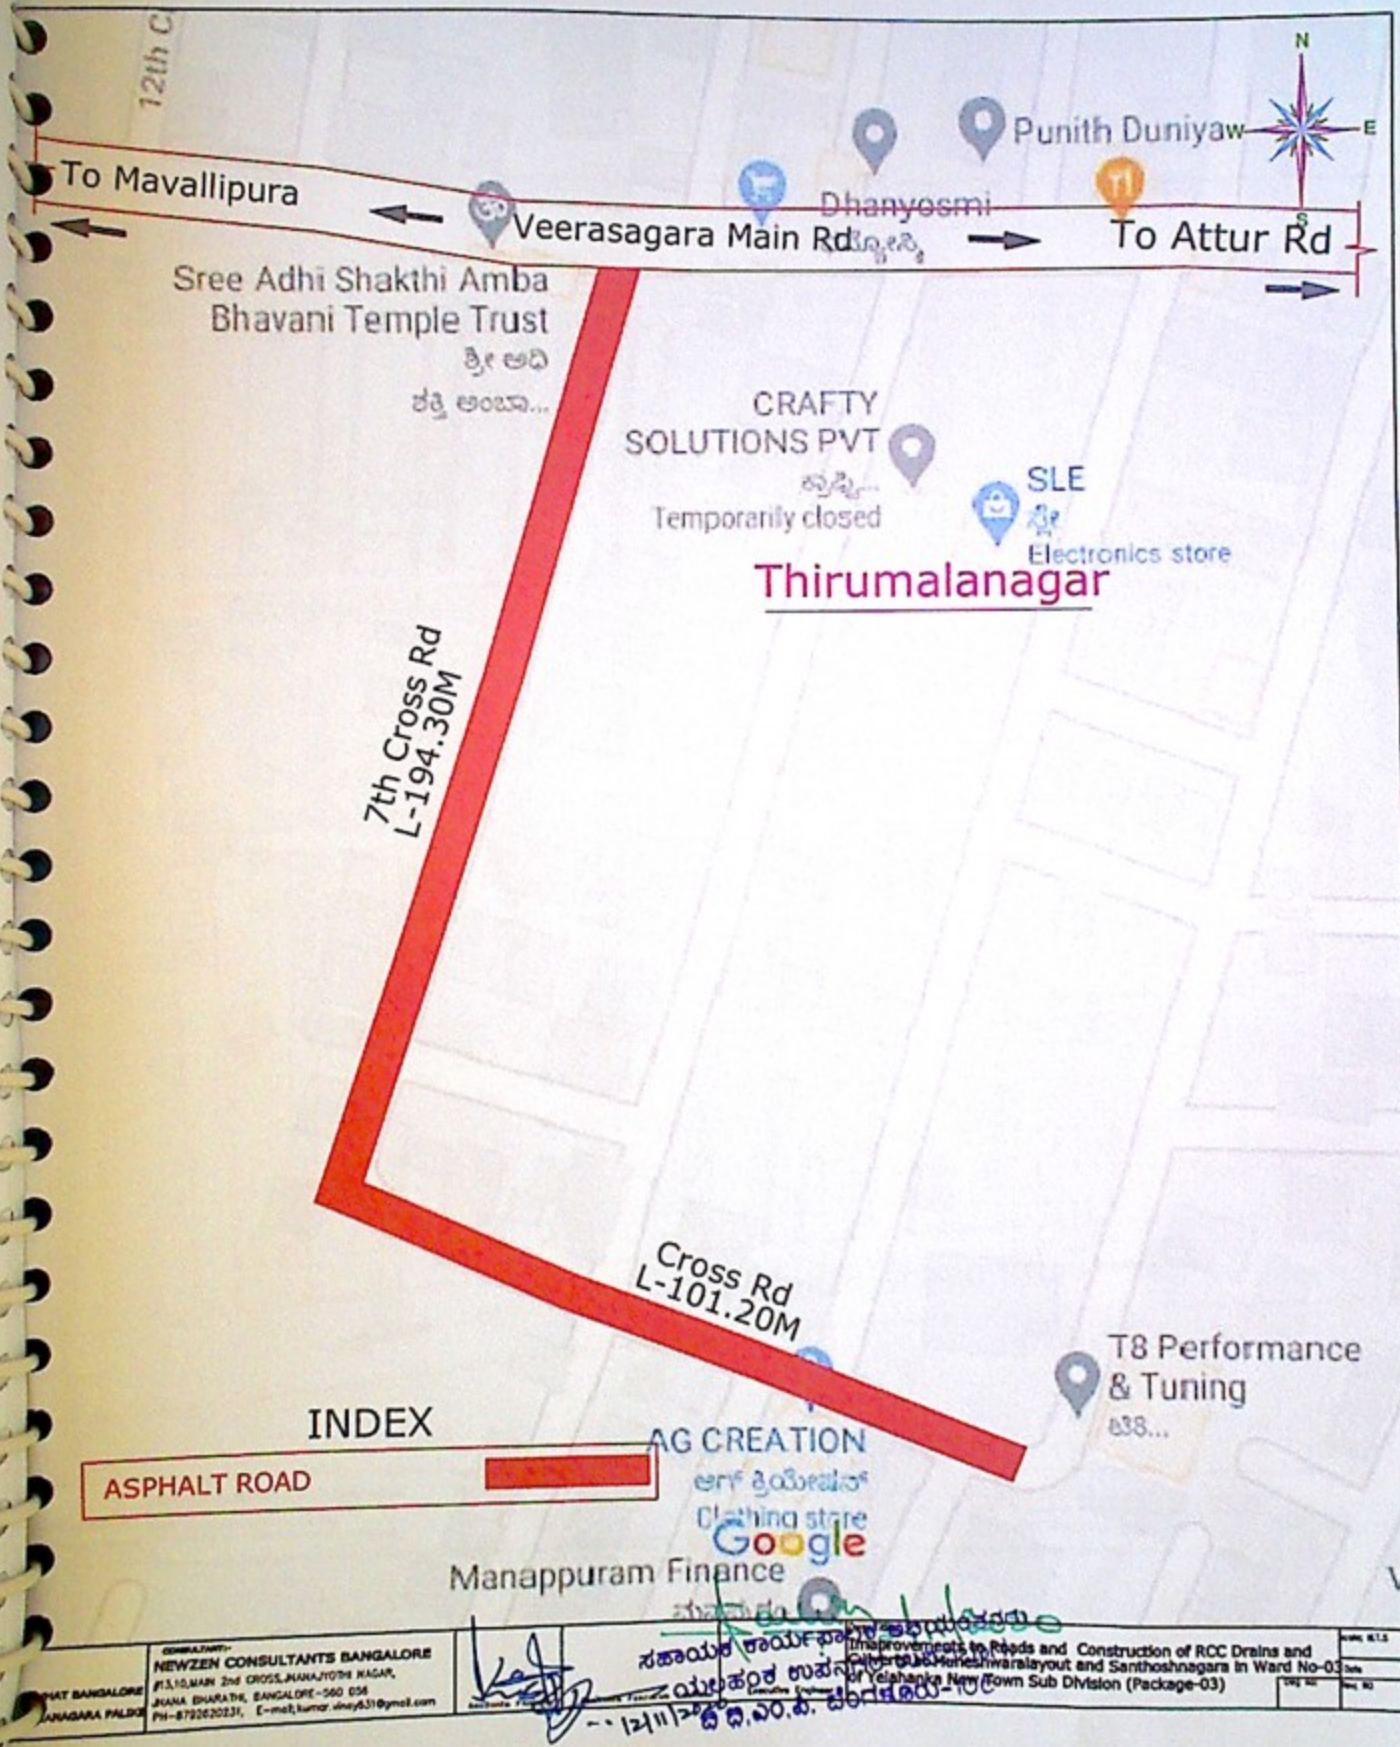

NEWZEN CONSULTANTS BANGALORE

Improvements to Roads and Construction of RCC Drains and Culverts at Maheshwaralayout and Santhoshnagara in Ward No-03 of Yelahanka New Town Sub Division (Package-03)

NEWZEN CONSULTANTS BANGALORE

Improvement to Roads and Construction of RCC Drains and Culverts at Nuneshwara Layout and Santhoshnagar in Ward no-03 Yelahanka New Town sub Division (Package-03)